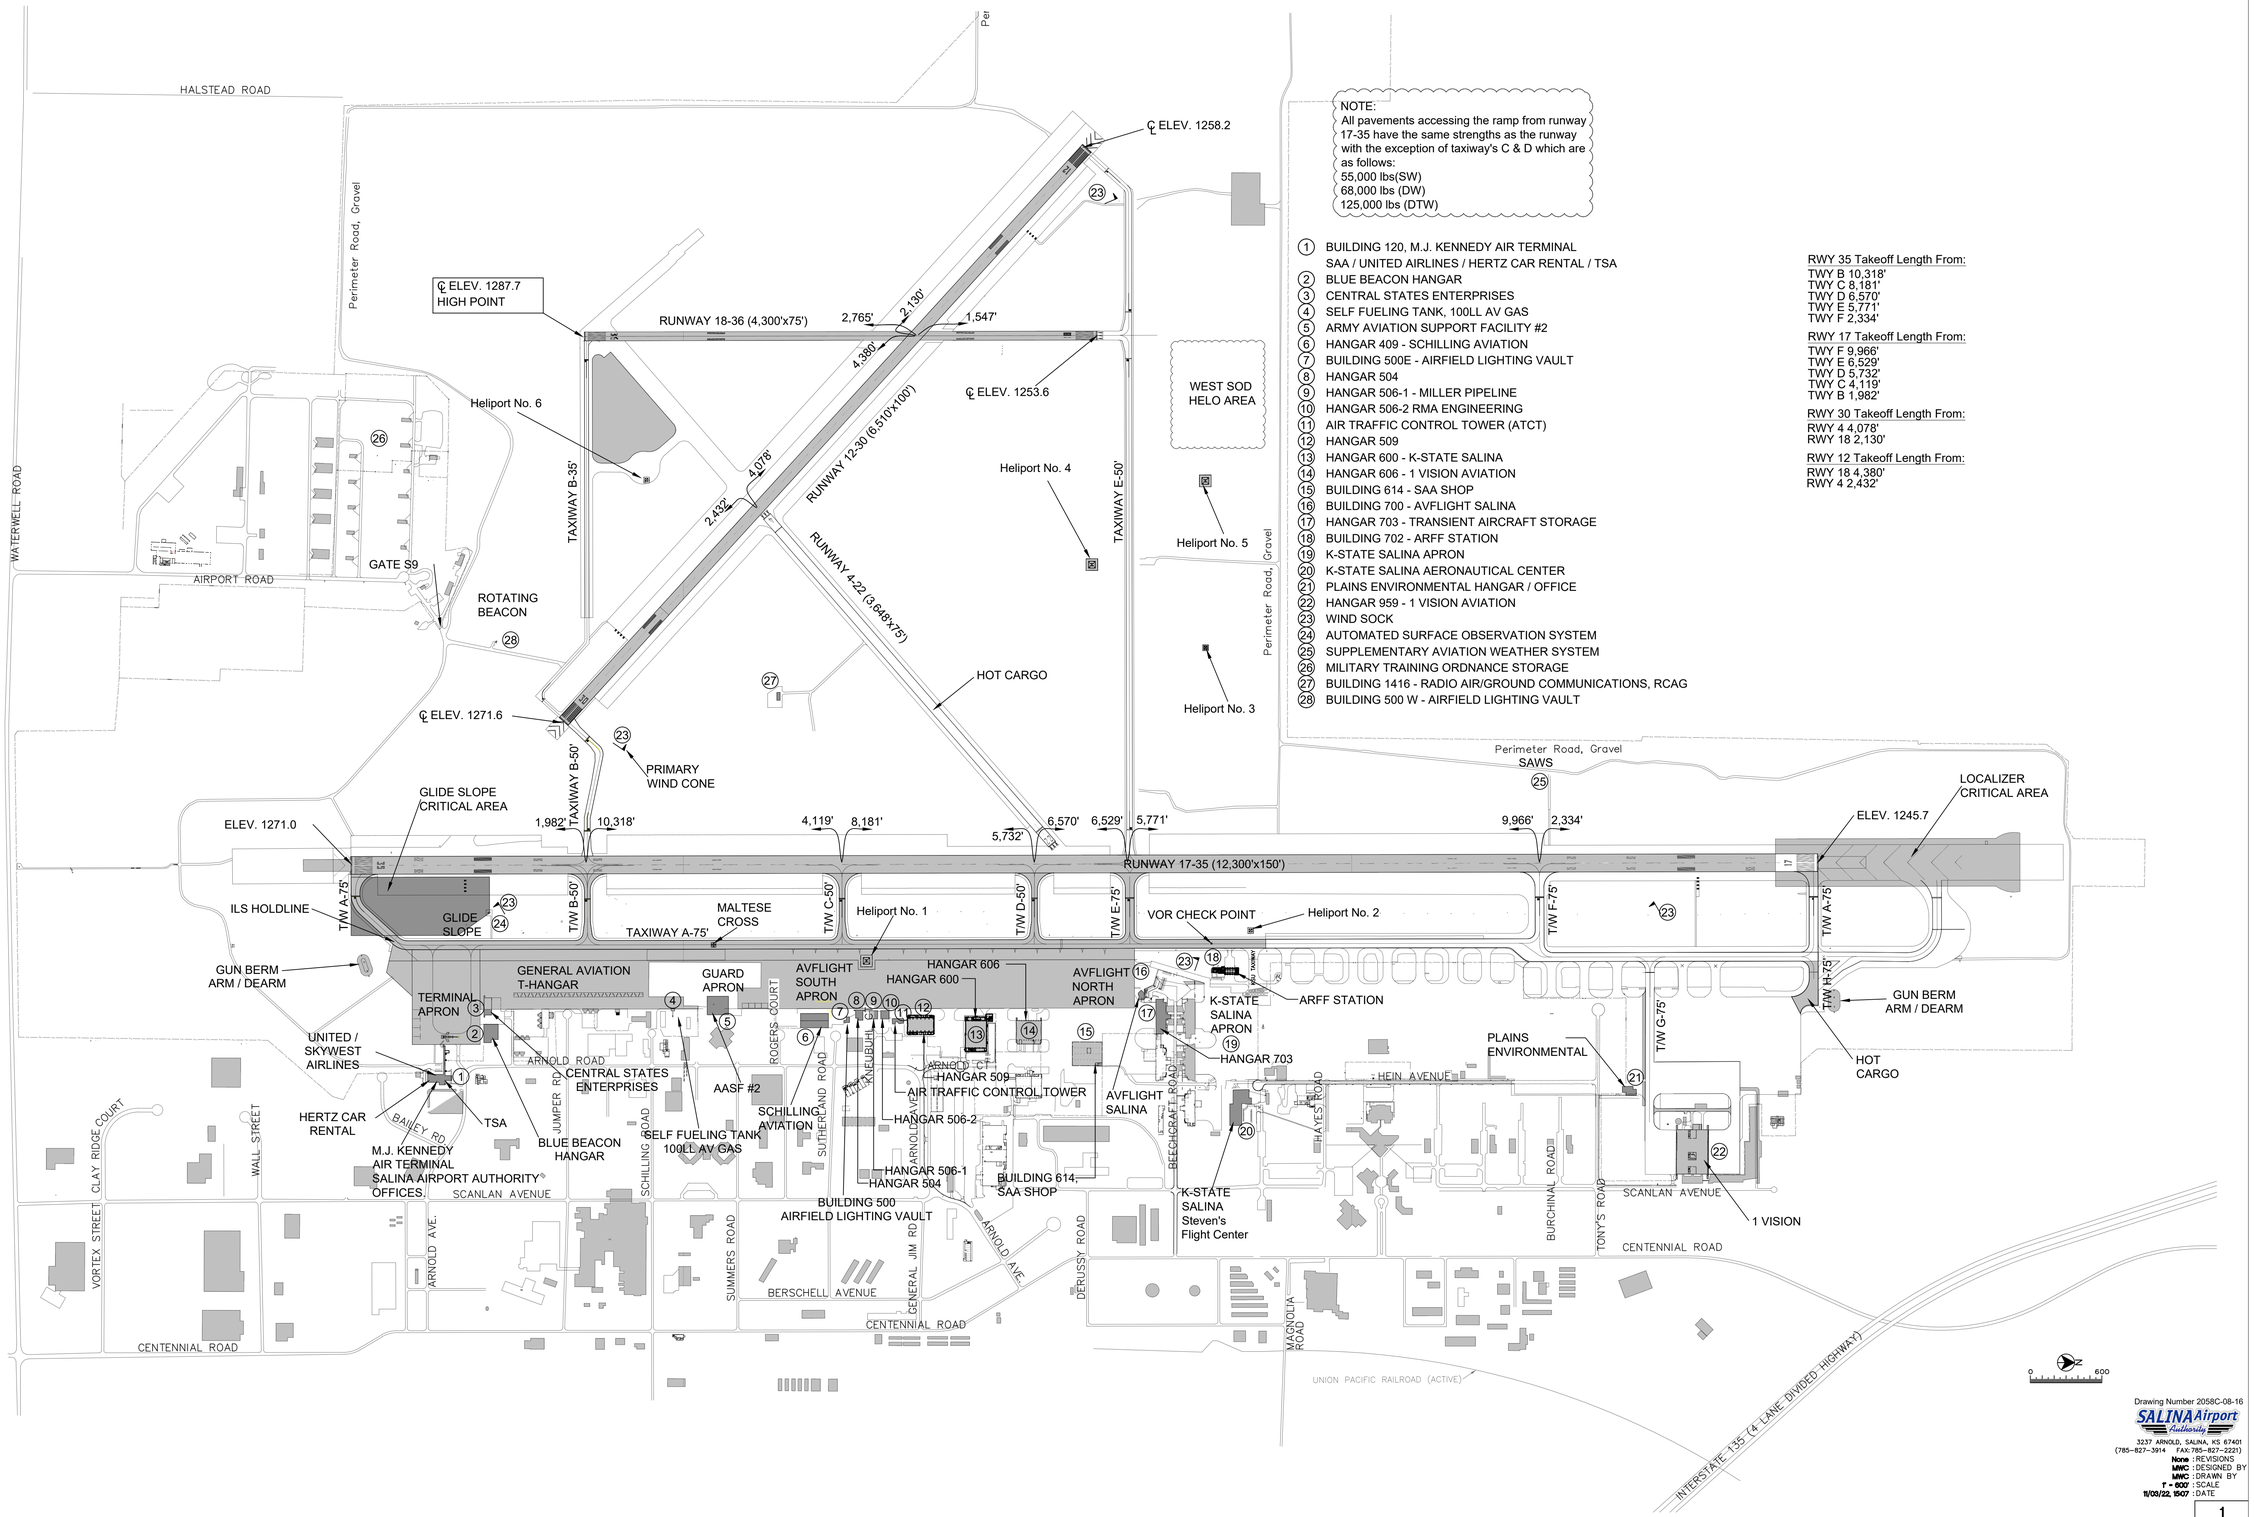

NOTE:
All pavements accessing the ramp from runway 17-35 have the same strengths as the runway with the exception of taxiway's C & D which are as follows:
55,000 lbs(SW)
68,000 lbs (DW)
125,000 lbs (DTW)

1. BUILDING 120, M.J. KENNEDY AIR TERMINAL
   SAA / UNITED AIRLINES / HERTZ CAR RENTAL / TSA
2. BLUE BEACON HANGAR
3. CENTRAL STATES ENTERPRISES
4. SELF FUELING TANK, 100LL AV GAS
5. ARMY AVIATION SUPPORT FACILITY #2
6. HANGAR 409 - SCHILLING AVIATION
7. BUILDING 500E - AIRFIELD LIGHTING VAULT
8. HANGAR 504
9. HANGAR 506-1 - MILLER PIPELINE
10. HANGAR 506-2 RMA ENGINEERING
11. AIR TRAFFIC CONTROL TOWER (ATCT)
12. HANGAR 509
13. HANGAR 600 - K-STATE SALINA
14. HANGAR 606 - 1 VISION AVIATION
15. BUILDING 614 - SAA SHOP
16. BUILDING 700 - AVFLIGHT SALINA
17. HANGAR 703 - TRANSIENT AIRCRAFT STORAGE
18. BUILDING 702 - ARFF STATION
19. K-STATE SALINA APRON
20. K-STATE SALINA AERONAUTICAL CENTER
21. PLAINS ENVIRONMENTAL HANGAR / OFFICE
22. HANGAR 959 - 1 VISION AVIATION
23. WIND SOCK
24. AUTOMATED SURFACE OBSERVATION SYSTEM
25. SUPPLEMENTARY AVIATION WEATHER SYSTEM
26. MILITARY TRAINING ORDNANCE STORAGE
27. BUILDING 1416 - RADIO AIR/GROUND COMMUNICATIONS, RCAG
28. BUILDING 500 W - AIRFIELD LIGHTING VAULT

RWY 35 Takeoff Length From:
TWY B 10,318'
TWY C 8,181'
TWY D 6,570'
TWY E 5,771'
TWY F 2,334'

RWY 17 Takeoff Length From:
TWY F 9,966'
TWY E 6,529'
TWY D 5,732'
TWY C 4,119'
TWY B 1,982'

RWY 30 Takeoff Length From:
RWY 4 4,078'
RWY 18 2,130'

RWY 12 Takeoff Length From:
RWY 18 4,380'
RWY 4 2,432'

Drawing Number 2058C-08-16

SALINA Airport Authority
3237 ARNOLD, SALINA, KS 67401
(785-827-3914 FAX:785-827-2221)

None : REVISIONS
MWC : DESIGNED BY
MWC : DRAWN BY
1" = 600' : SCALE
11/03/22, 1507 : DATE

F:\Public\Facility_Master\00EMailDuplication\D\DistancesRemaining\RWTWDistanceDiagram.dwg

SALINA REGIONAL AIRPORT
KSLN Tenant And Airfield Diagram